

Part of Section 32 Township 14 Range 12 East, Manitoba.

PLATE N°8

Department of the Interior, Canada.

HONOURABLE W. J. ROCHE MINISTER.

W. W. CORT, C. M. G. DEPUTY MINISTER

Water Power Branch

J. B. CHALLIES, SUPERINTENDENT.


WINNIPEG ELECTRIC RAILWAY COMPANY LIMITED

PINAWA CHANNEL DEVELOPMENT


GENERAL LAYOUT

Scale of Feet

0 100 200 300 400

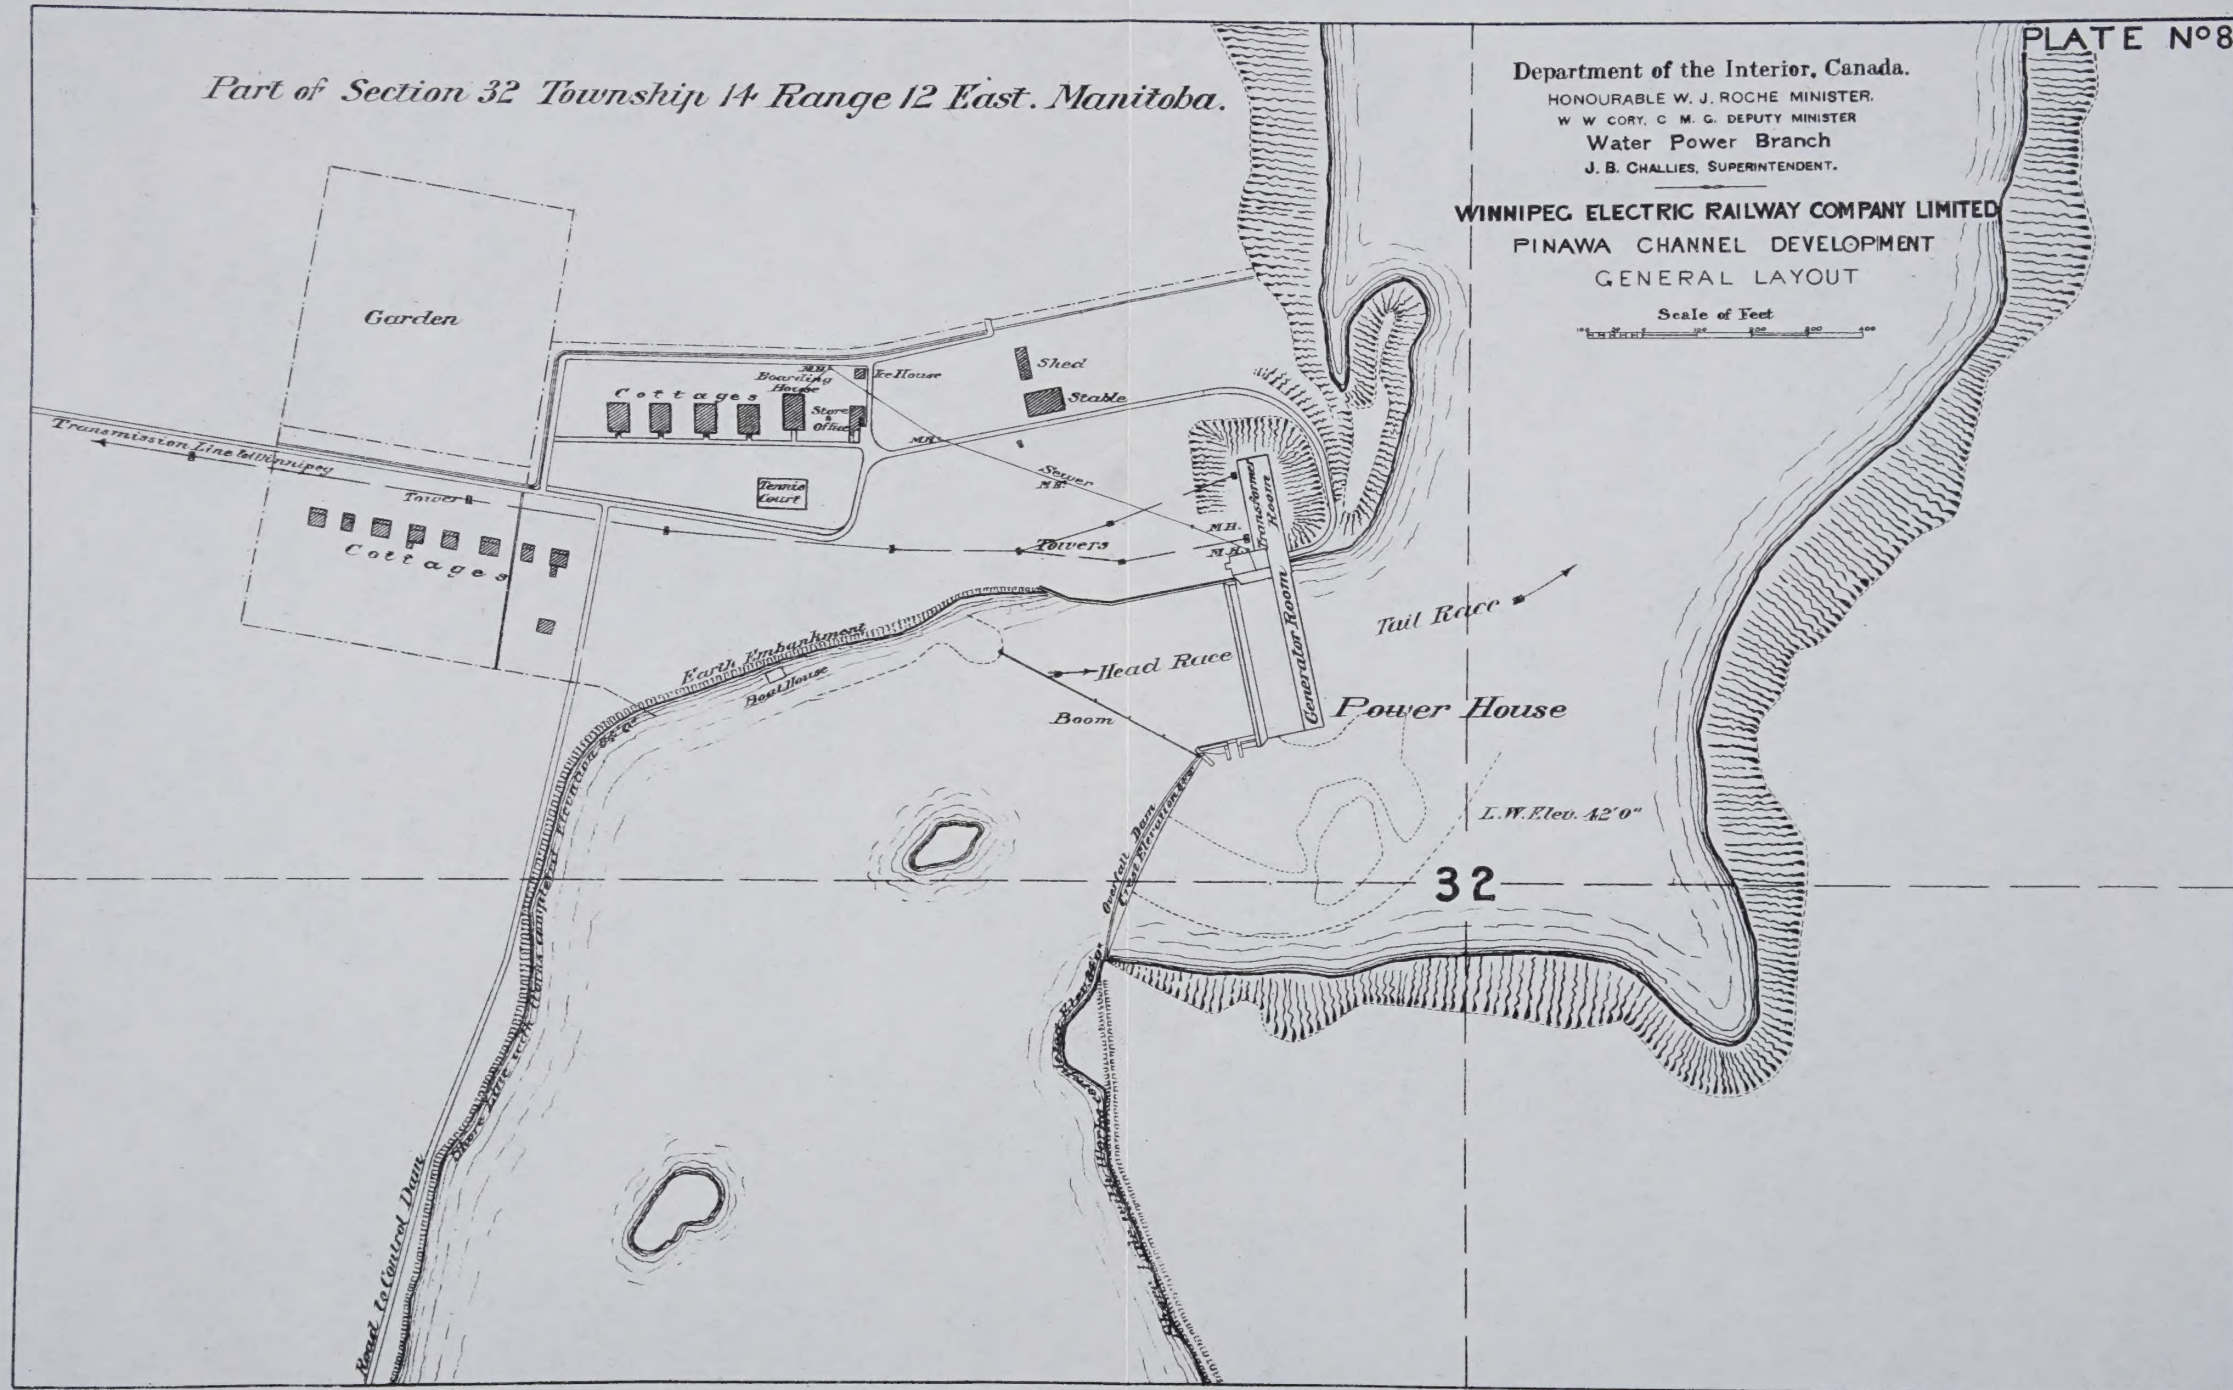



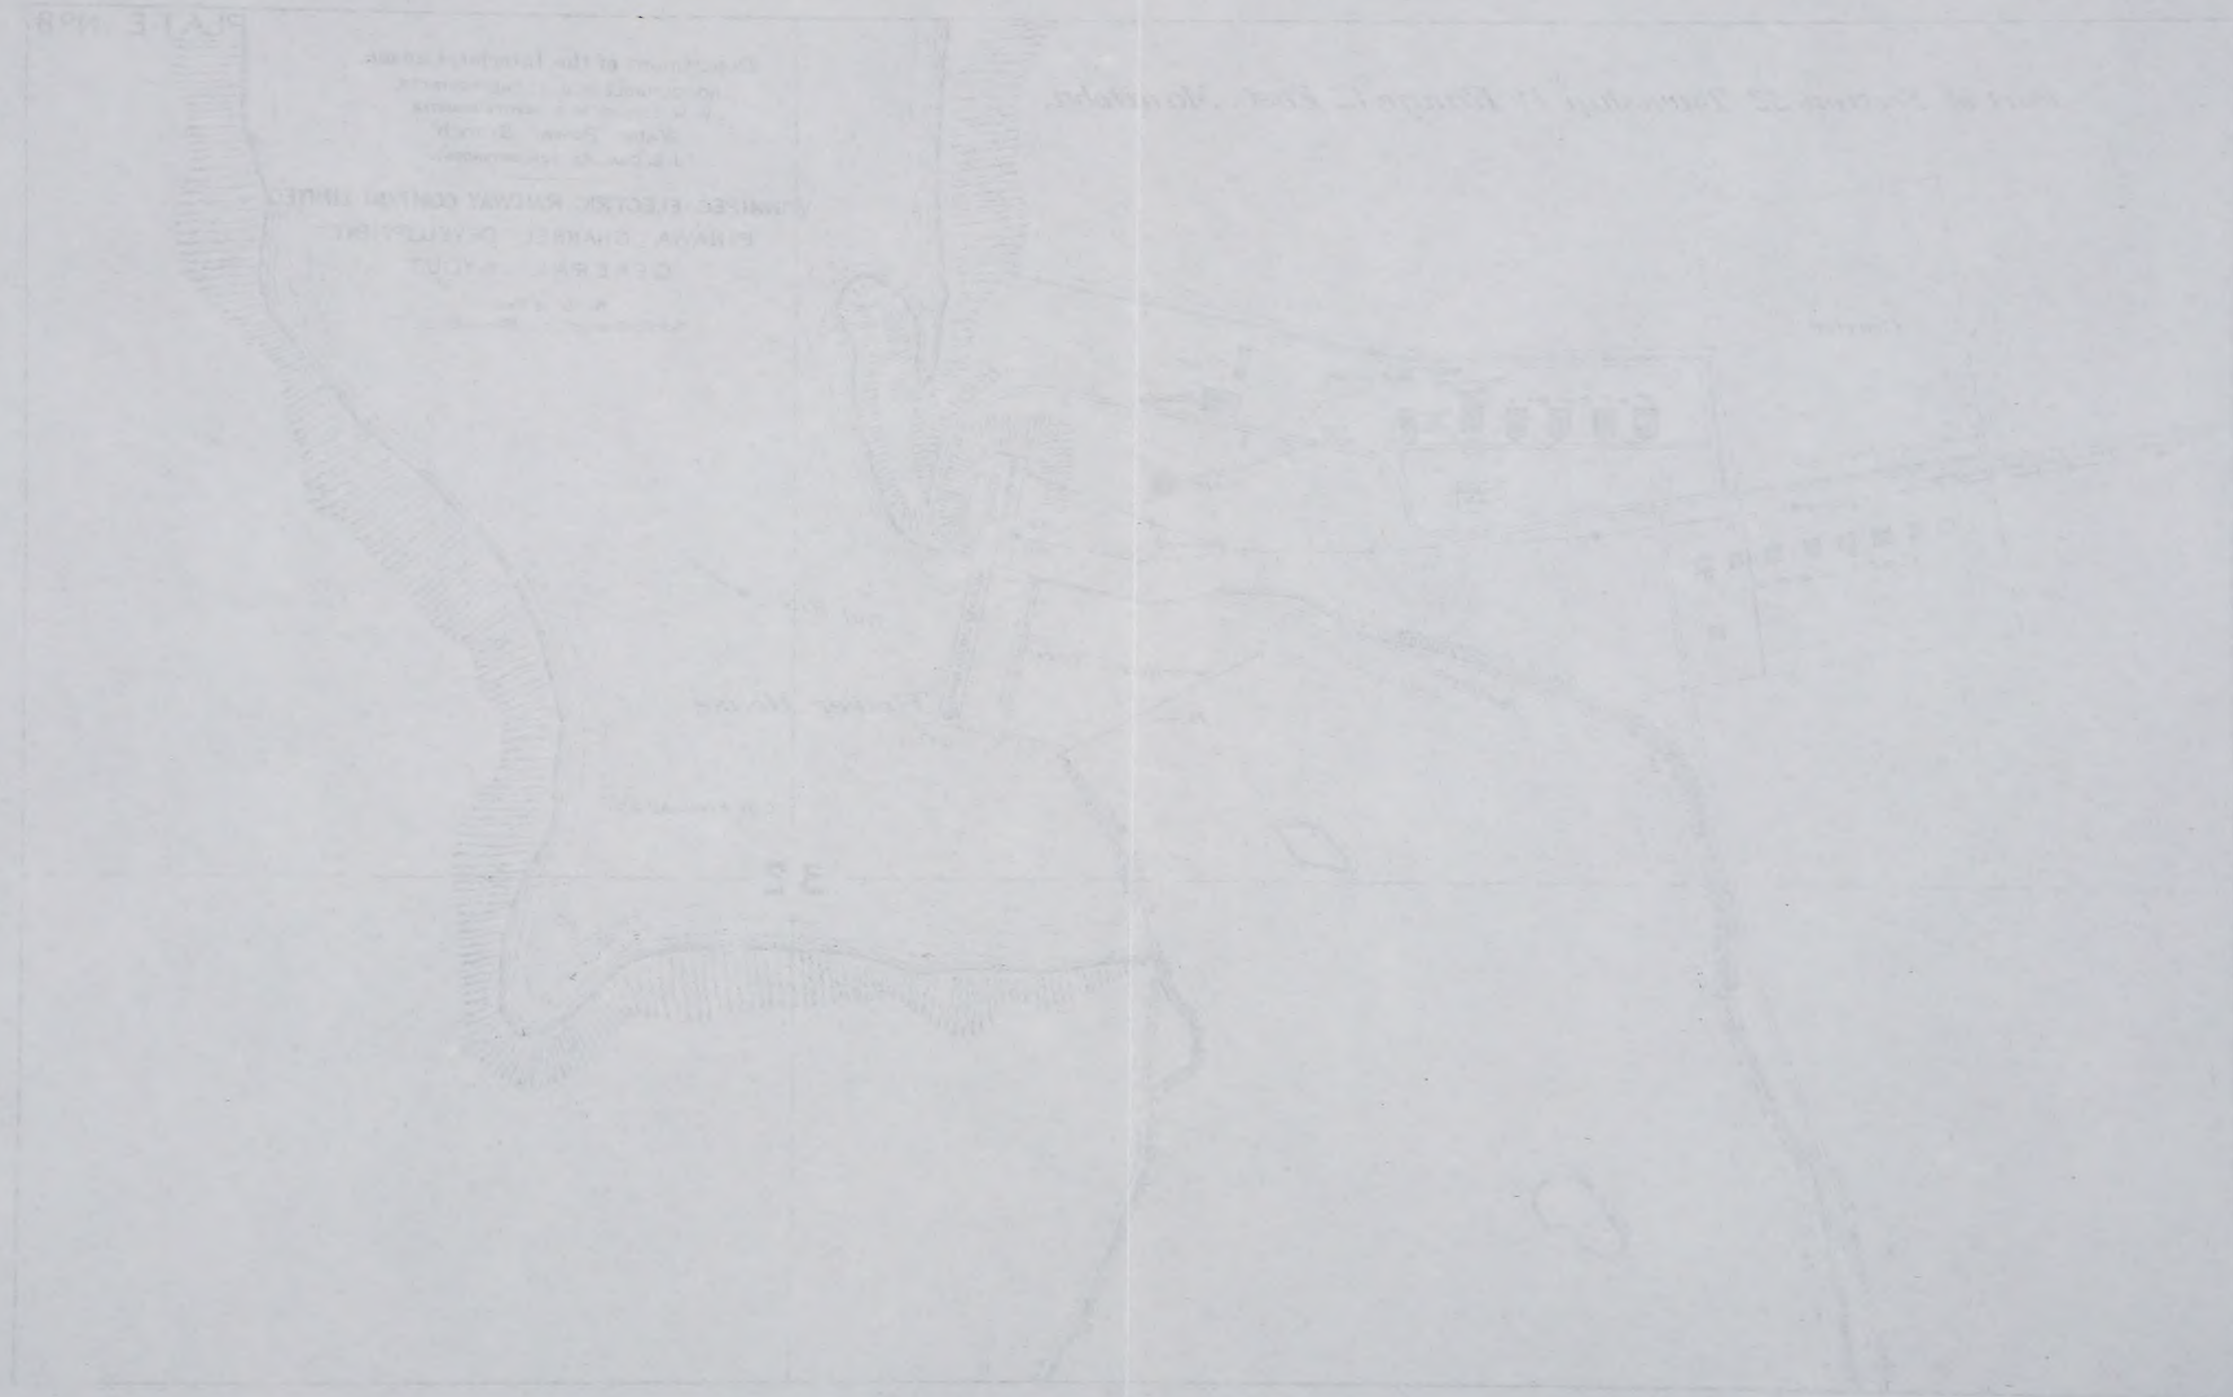

UAA-1974-169-9/2/7/6/37-010